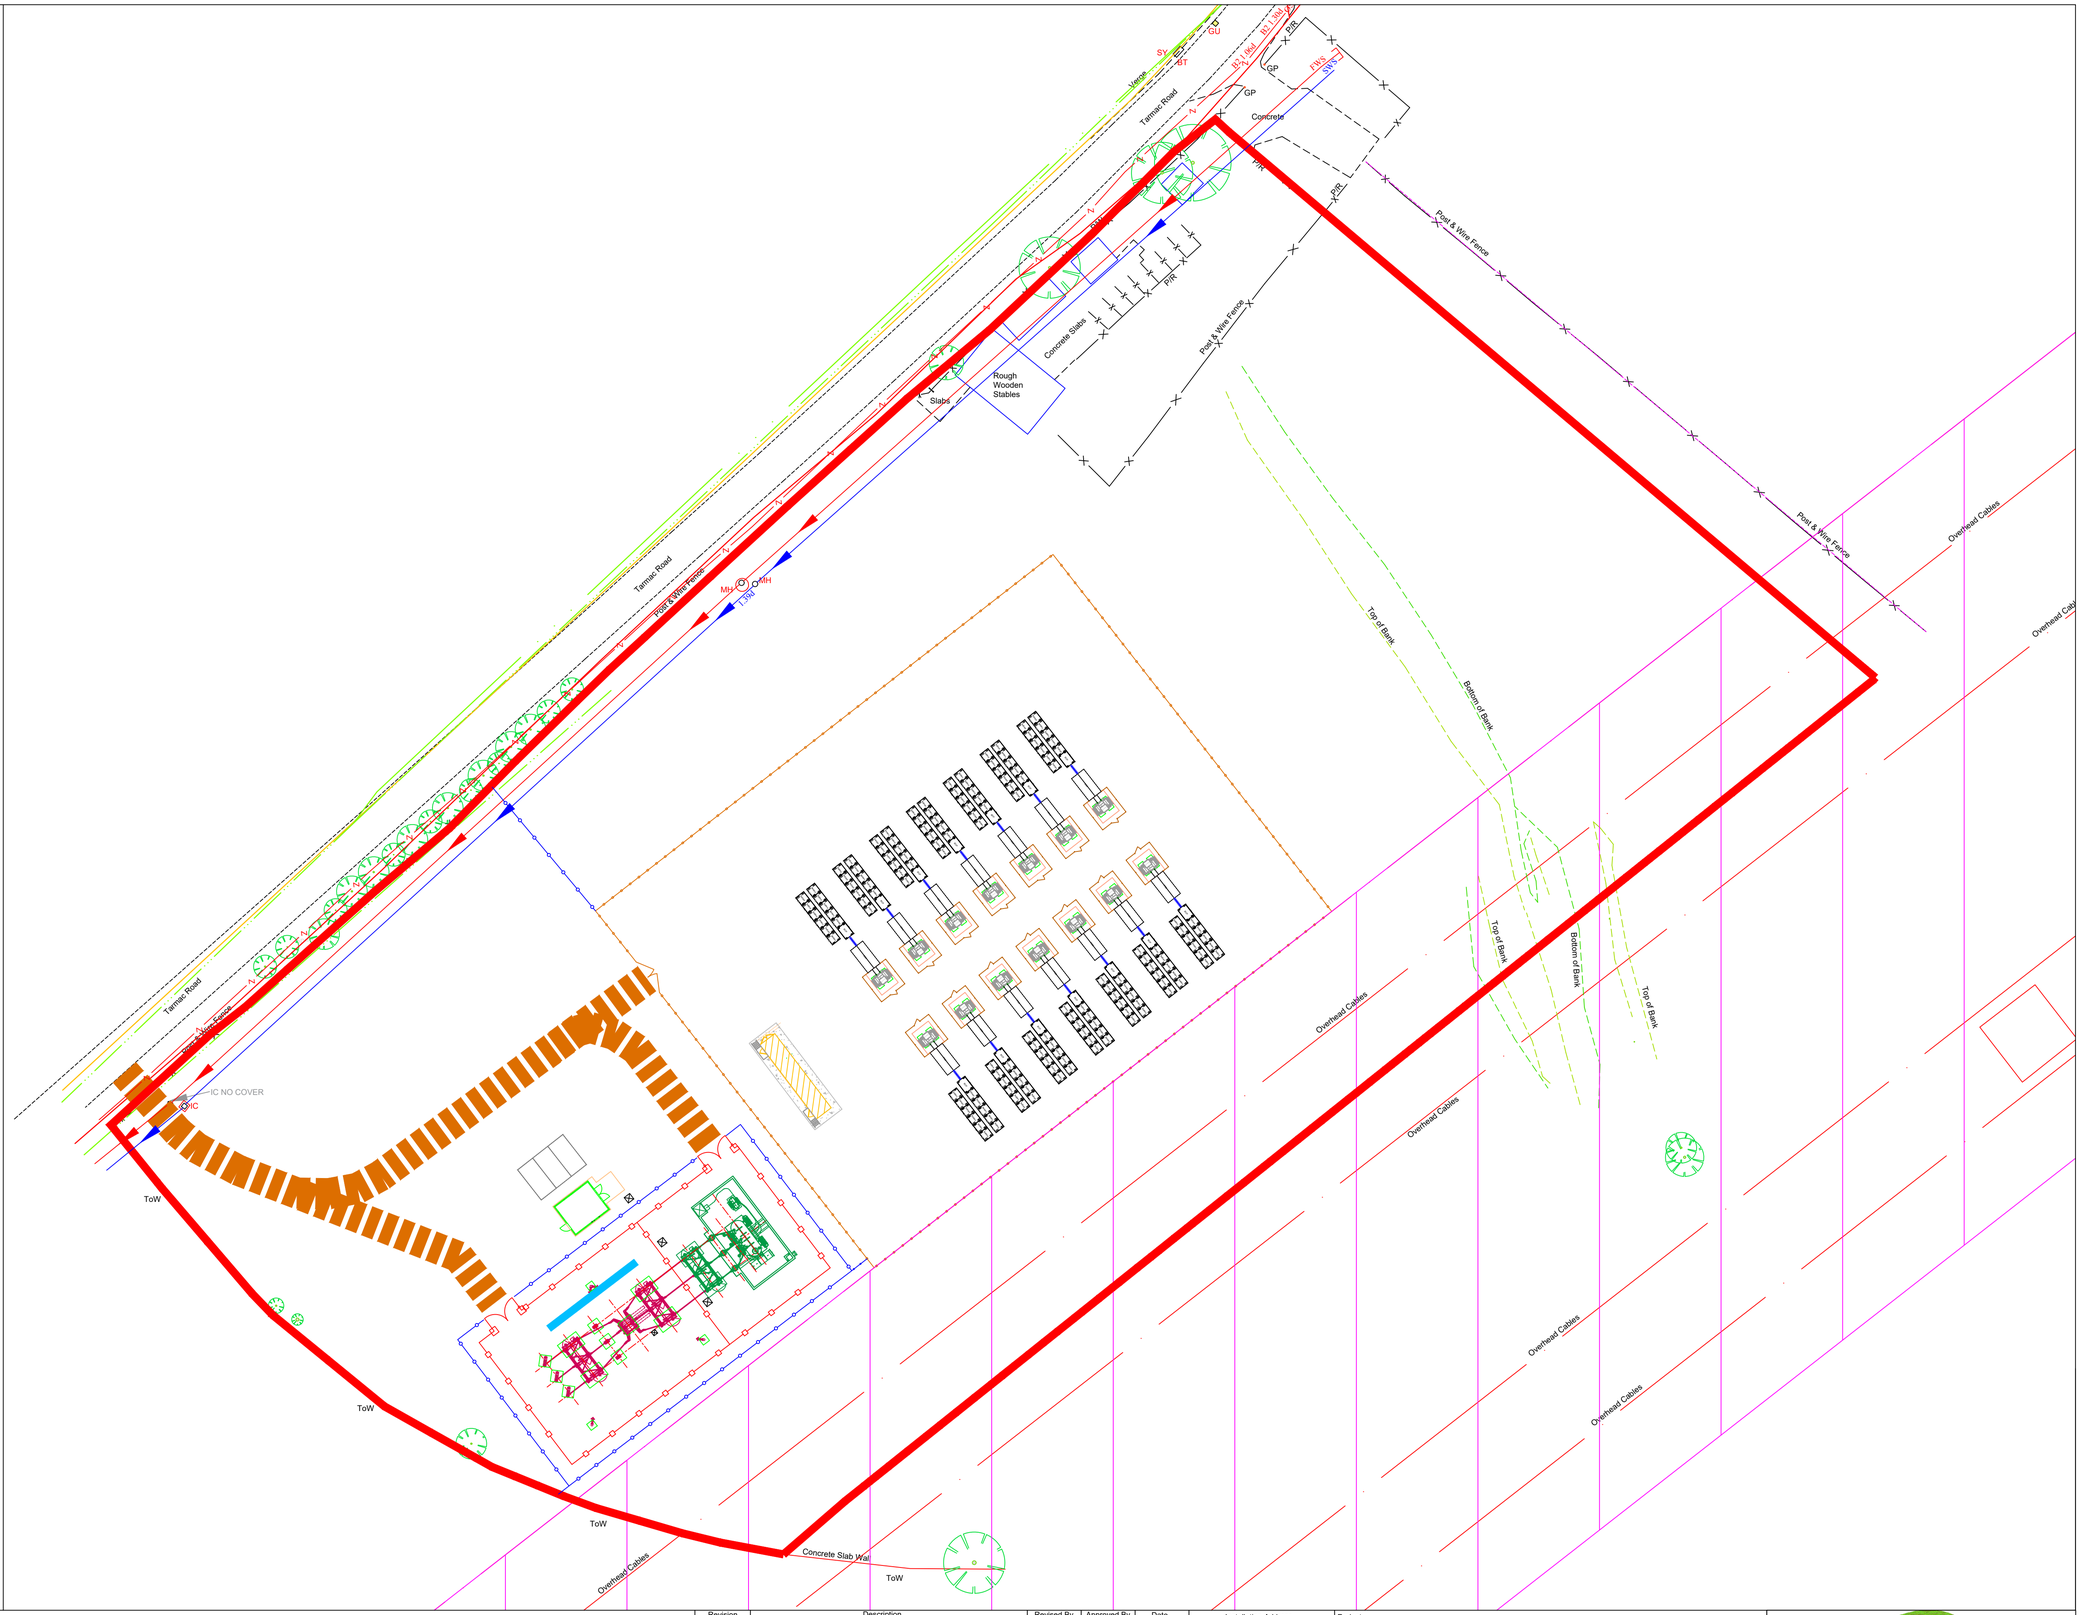


## LEGEND

- Planning Boundary
- Other Land within applicants control
- Security Fence (Deer Fence)
- Stock Proof Fence
- Security Fence (Palisade)
- Access Route
- DC Cable Route
- 132kV Compound
- DNO Substation (Control Room)
- Customer Substation
- Risen Battery Bank
- PCS - Container 3525kVA and transformer
- Utility Easement

0 5 10 20 30 40

## SITE INFORMATION

Site area: 5.103acres / 2.065ha
Grid Reference: SP 405150 296050

**TOTAL SITE**
14no. Risen Battery Blocks
PCS Containers (4105kVA) = 14
Transformers (4.2MVA) = 14

System Size (Nominal) =57.47MW/57.40MWh

Grid Connection = 49.35MW


Installer Details

Anesco Ltd.
The Green,
Easter Park,
Benyon Road,
Reading,
RG7 2PQ
Tel: 0845 894 4444


Comments

| Revision | Description | Revised By | Approved By | Date |
|---|---|---|---|---|
| A | Issued for comment | PJB | | 08/09/2021 |

| Scale | Drawn By | Checked By | Signed by PM | Date Checked | Page | Sheet |
|---|---|---|---|---|---|---|
| 1:400@A1 | PJB | | | | 1 of 1 | A1 |

Installation Address

Land off Chapel Lane,
Great Barr,
Walsall, WS9 0QU

Project: CHAPEL LANE

Title: SITE LAYOUT - Planning

Drawing No.: C0002457_02_PL

Rev.: A

Anesco™ AMAZING ENERGY