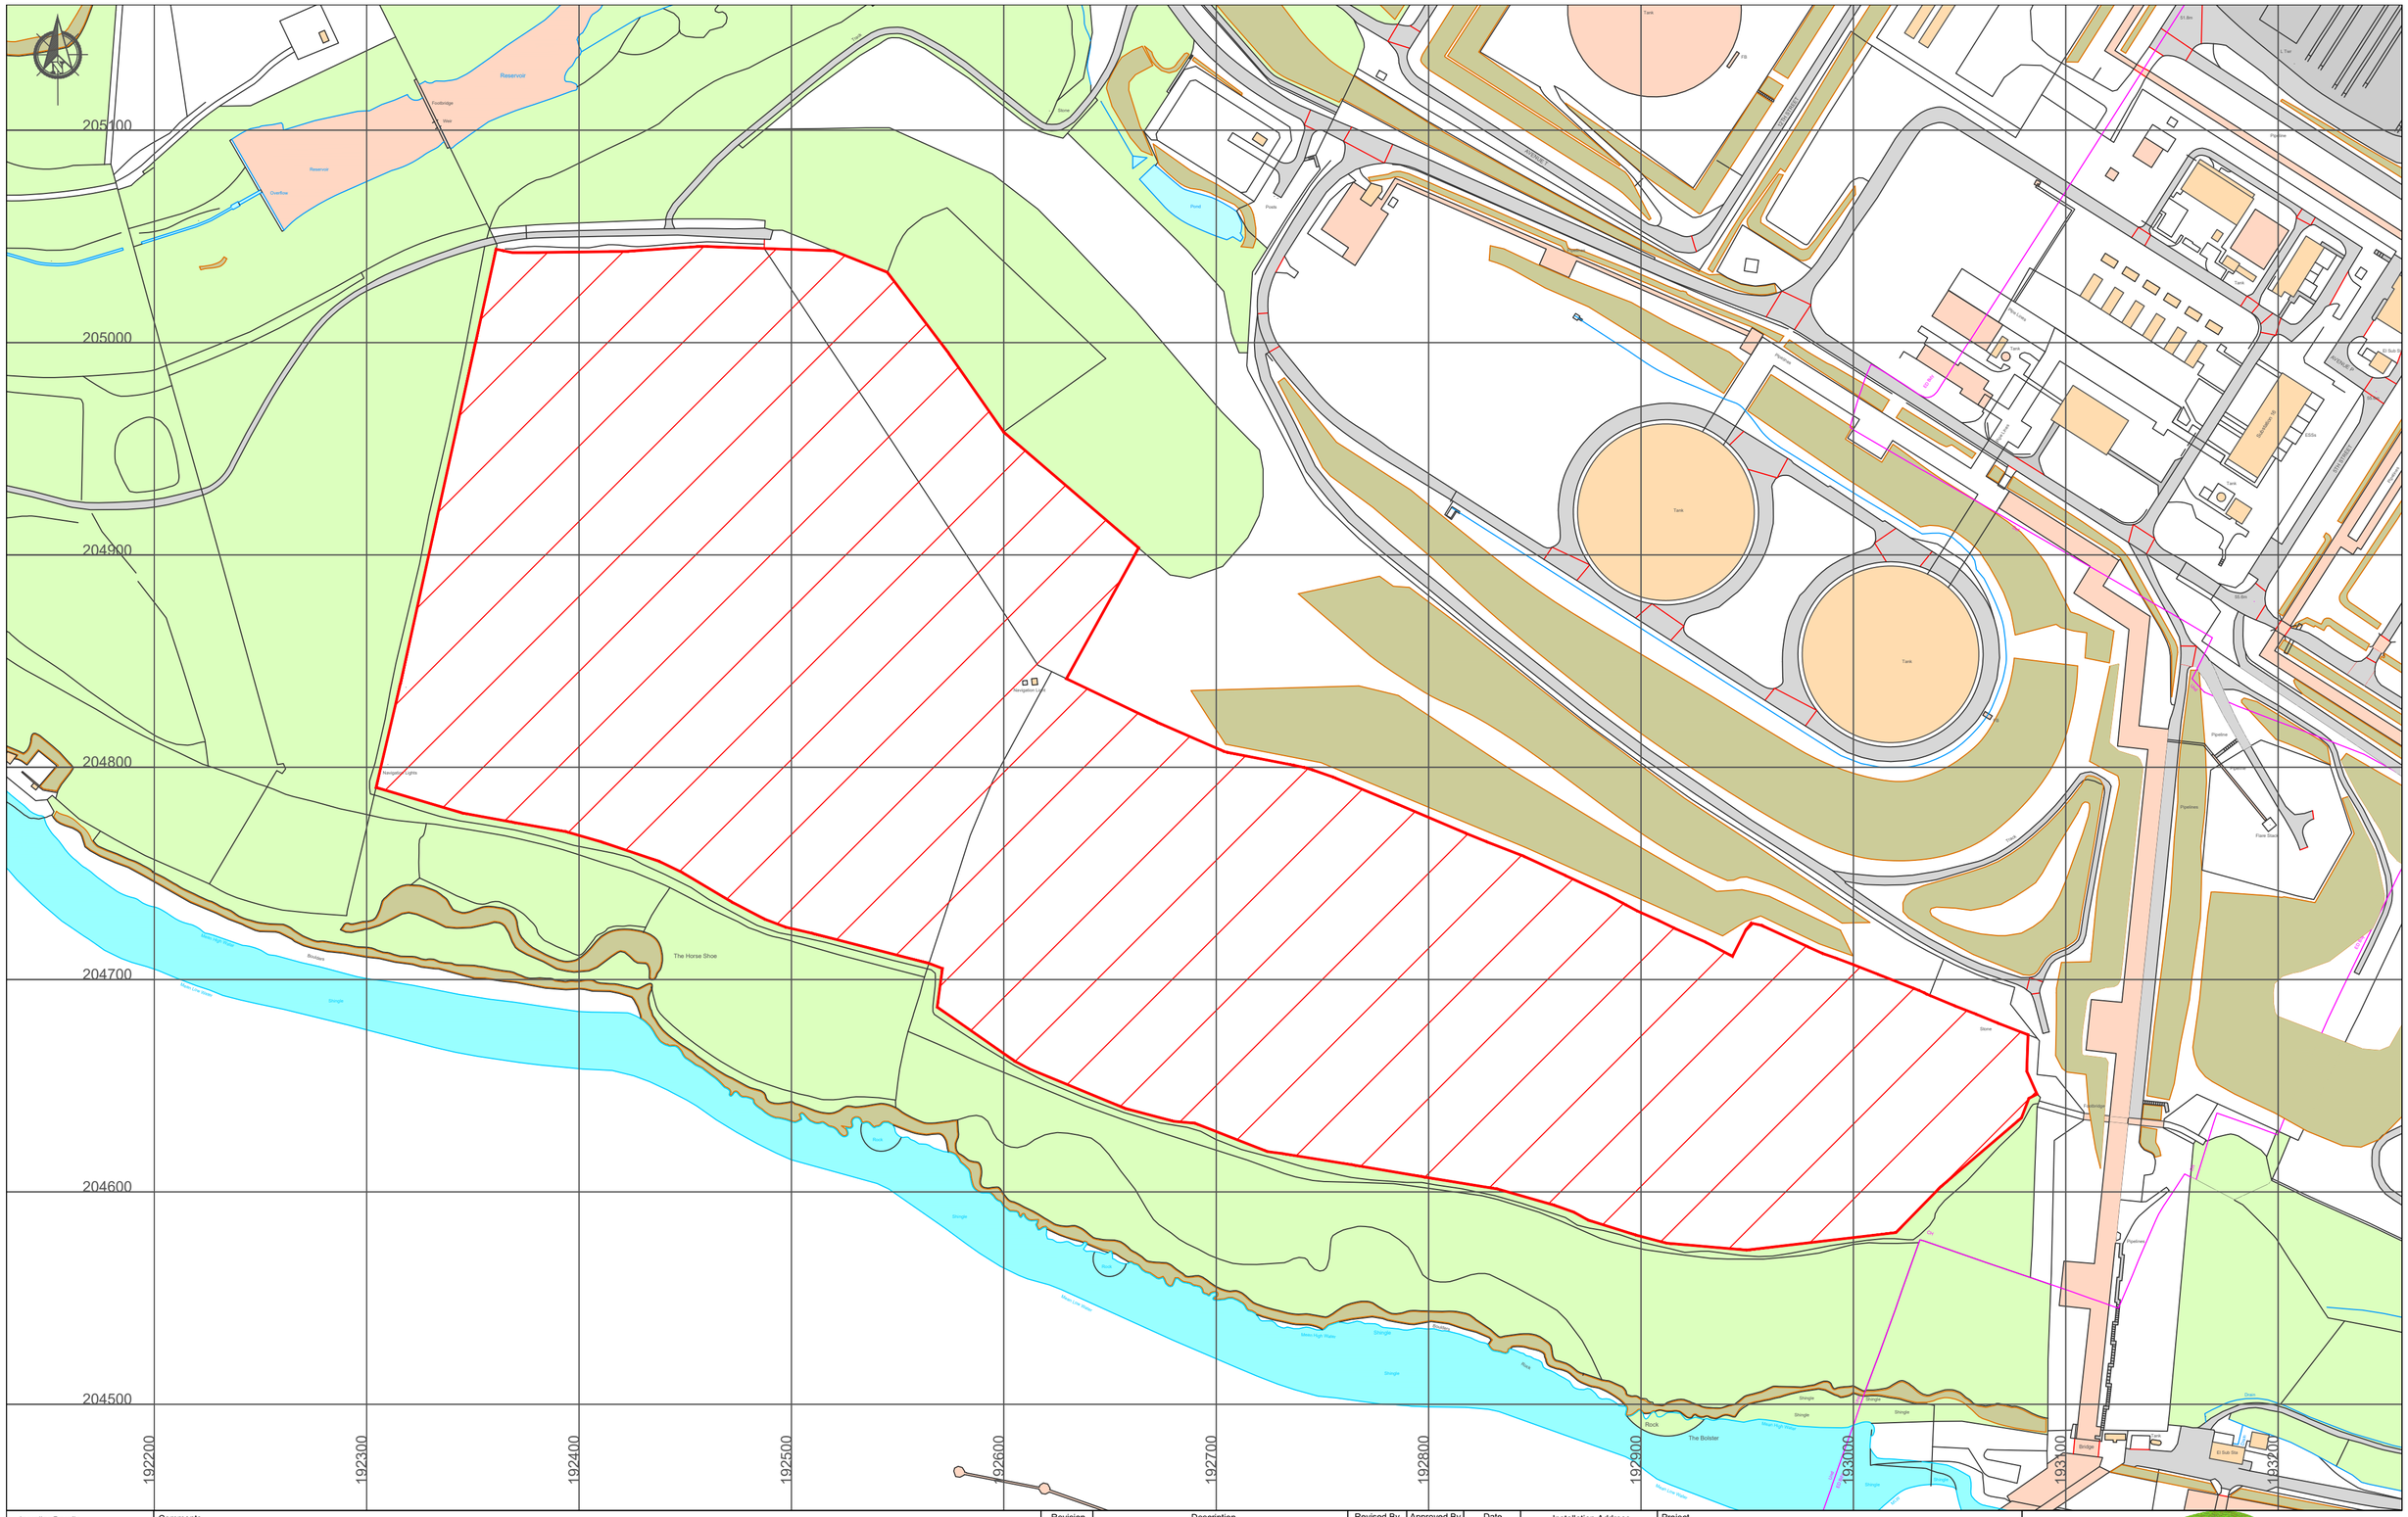

Installer Details

Anesco Ltd.
The Green,
Easter Park,
Benyon Road,
Reading,
RG7 2PQ
Tel: 0845 894 4444

Comments

SITE AREA: 38.99 Acres / 15.78ha
GRID REFERENCE: SM 92473 05029

Ordnance Survey, (c) Crown Copyright 2021. All rights reserved. Licence number 100022432

Revision	Description	Revised By	Approved By	Date
A	Issued for comment	JH		26/08/2021
B	Site Boundary amended	JH		07/09/2021

Scale	Drawn By	Checked By	Signed by PM	Date Checked	Page	Sheet
1:2000@A2	JH				1 of 1	A2

Installation Address

West Perimeter Road, Dragon LNG Terminal, Milford Haven, SA73 1DR

Project

DRAGON LNG SOLAR FARM - MEADOW

Title

BLOCK PLAN

Drawing No.

C0002459_04

Rev.

B

Anesco™
AMAZING ENERGY