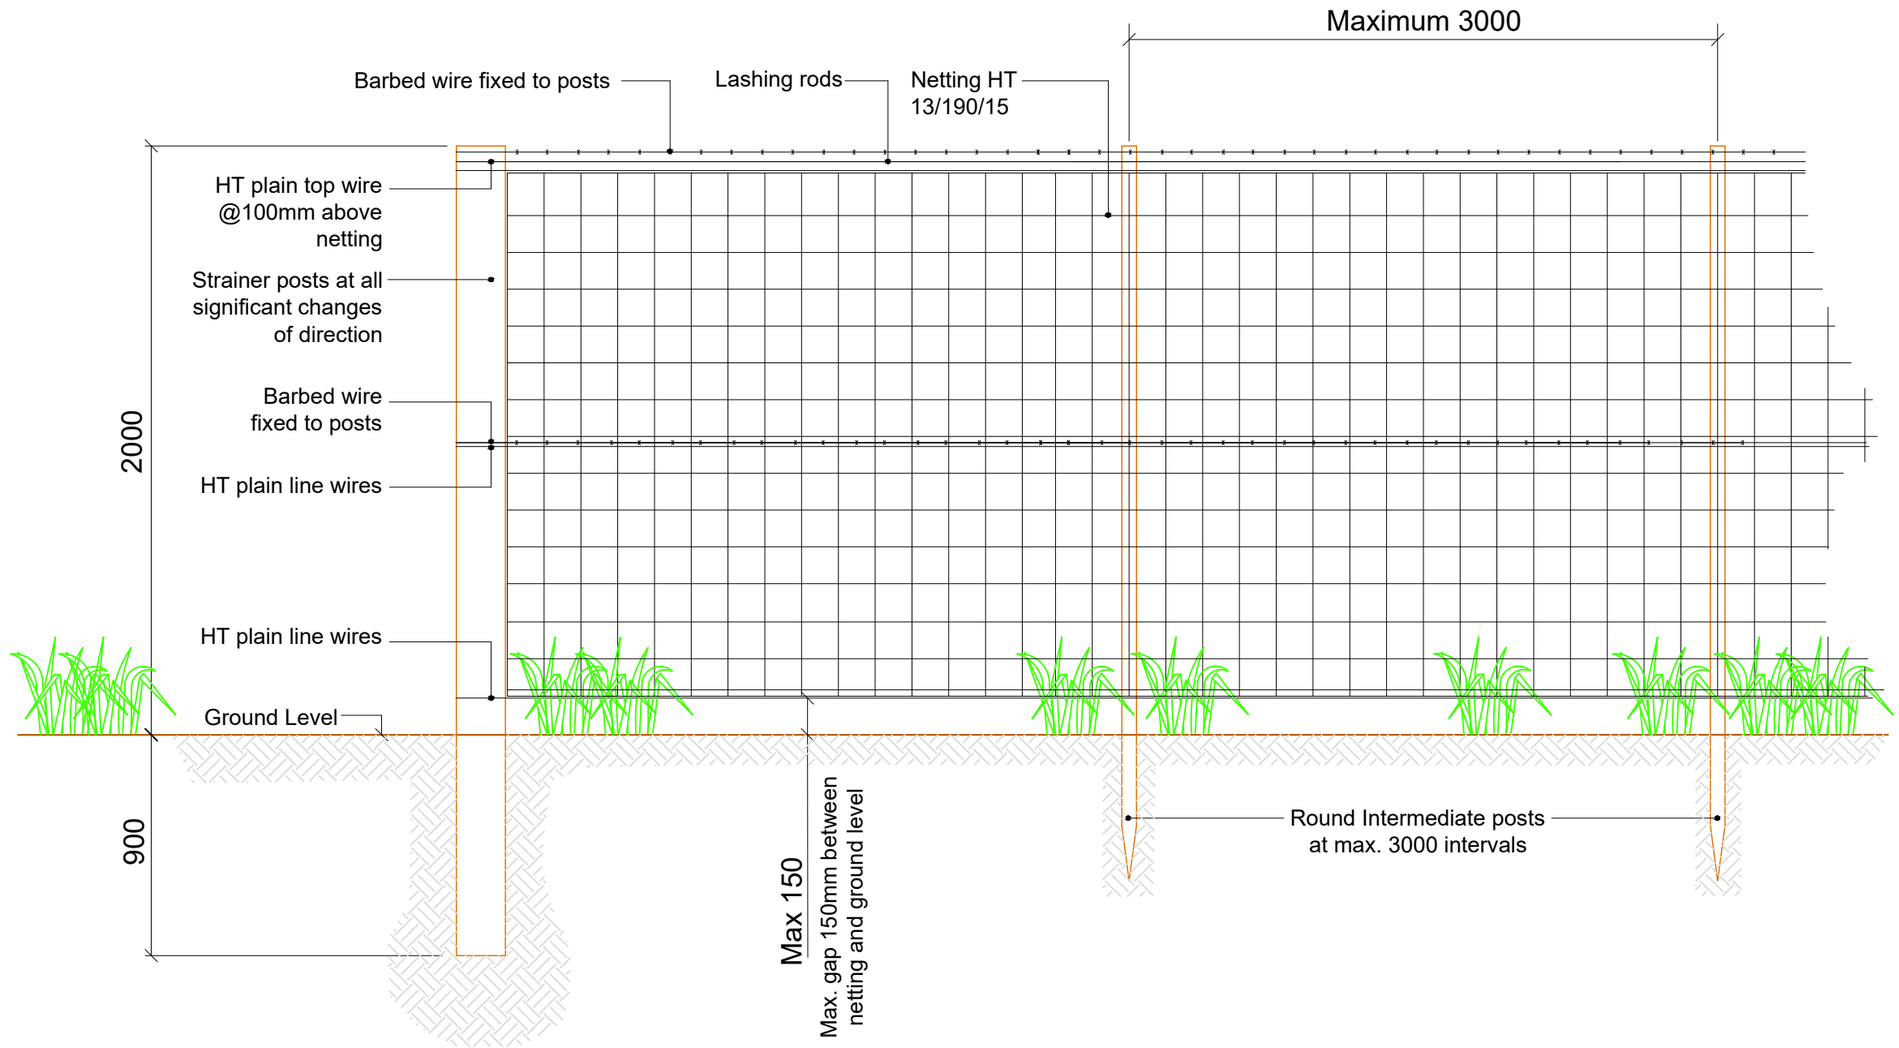

DEER FENCING
Scale: 1:25

Installer Details: Anesco Ltd. The Green, Easter Park, Benyon Road, Reading, RG7 2PQ Tel: 0845 894 4444	Comments	Revision	Description		Revised By	Approved By	Date	Installation Address: West Perimeter Road, Dragon LNG Terminal, Milford Haven, SA73 1DR	Project: DRAGON LNG SOLAR FARM - MEADOW
		A	Issued for comment		JH		26/08/2021		Title: TYPICAL FENCE DETAIL
		Scale: SEE DWG	Drawn By: JH	Checked By	Signed by PM	Date Checked	Page: 1 of 1	Sheet: A3	Drawing No.: C0002459_08 Rev.: A

Anesco™ AMAZING ENERGY