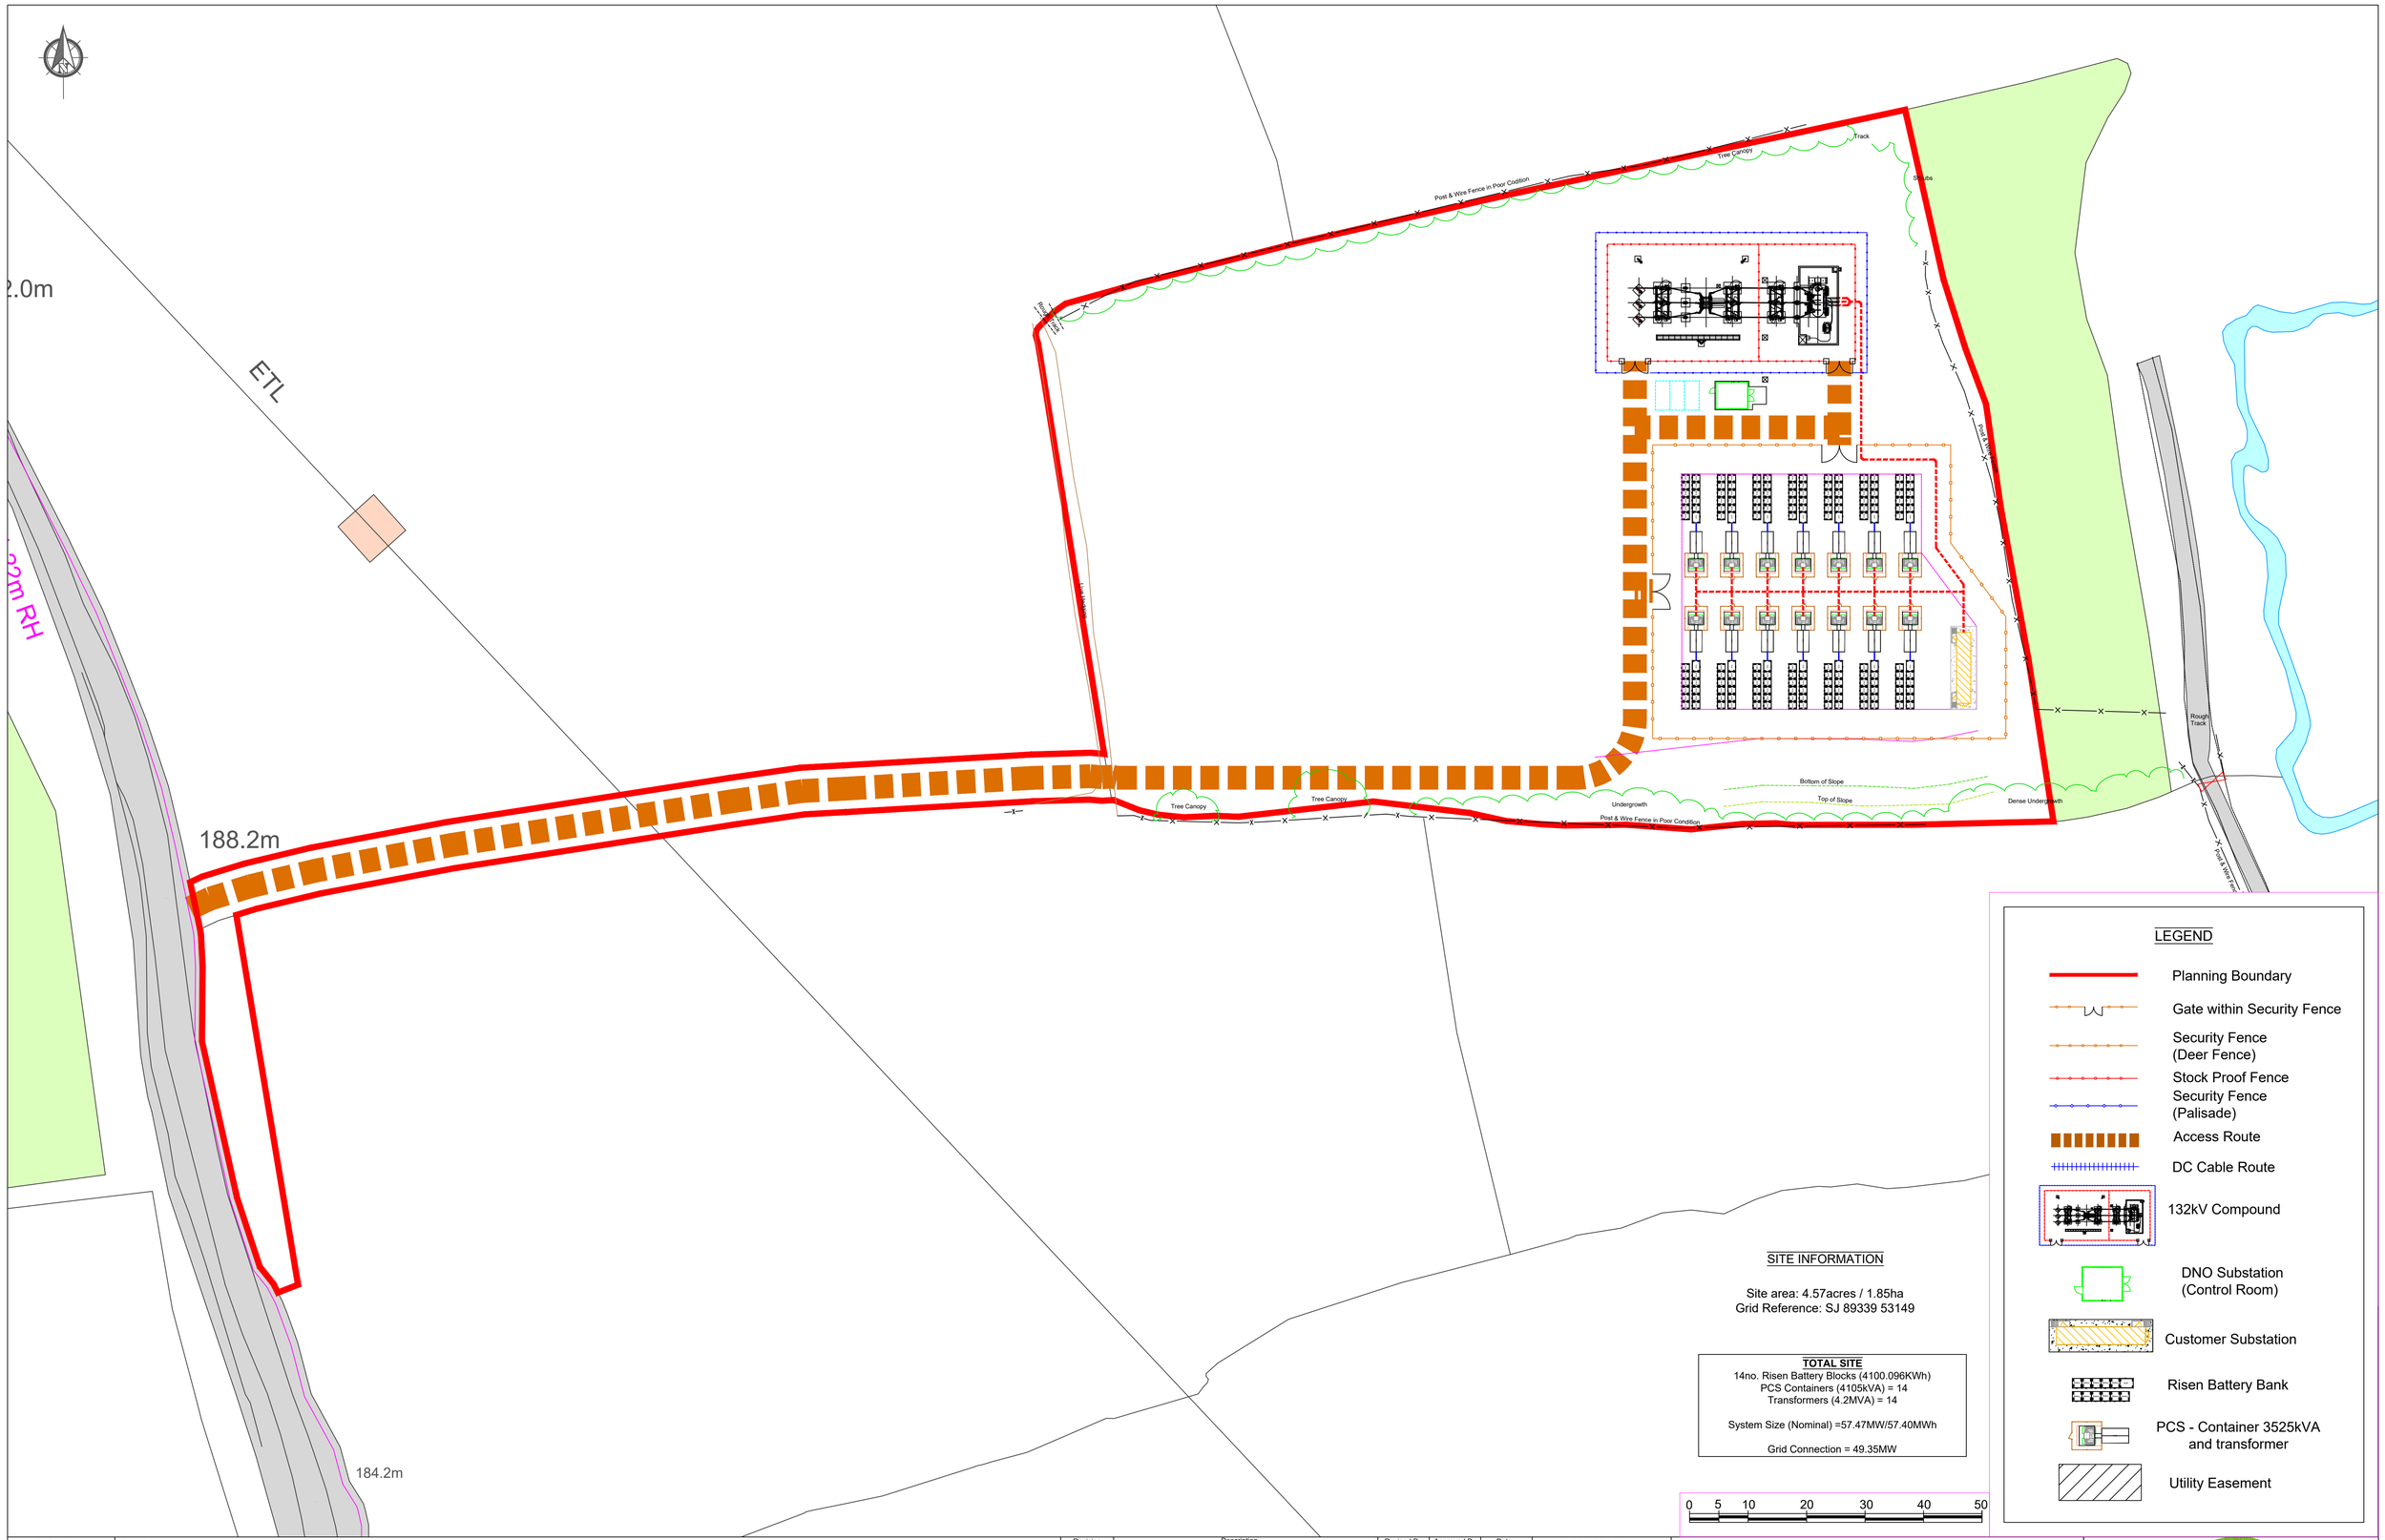

Installer Details

Anesco Ltd.
The Green,
Easter Park,
Benyon Road,
Reading,
RG7 2PQ
Tel: 0845 894 4444

Comments

Ordnance Survey, (c) Crown Copyright 2021. All rights reserved. Licence number 100022432

Revision	Description	Revised By	Approved By	Date
A	Issued for comment	JH		25/11/2021

Scale	Drawn By	Checked By	Signed by PM	Date Checked	Page	Sheet
1:500@A1	JH				1 of 1	A1

Installation Address

Bemersley Road,
Brown Edge,
Staffordshire,
Moorlands,
ST6 8UL

Project: BALL GREEN FARM

Title: SITE LAYOUT - Planning

Drawing No.: C0002462_02_PL

Rev.: B

Anesco™ AMAZING ENERGY