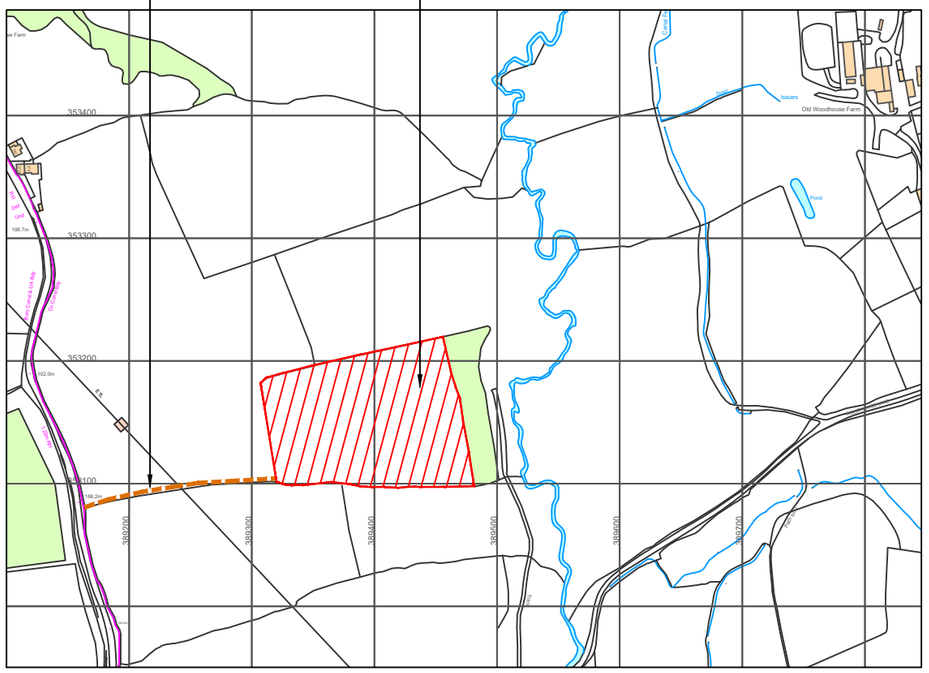

LOCATION PLAN
SCALE 1:5000

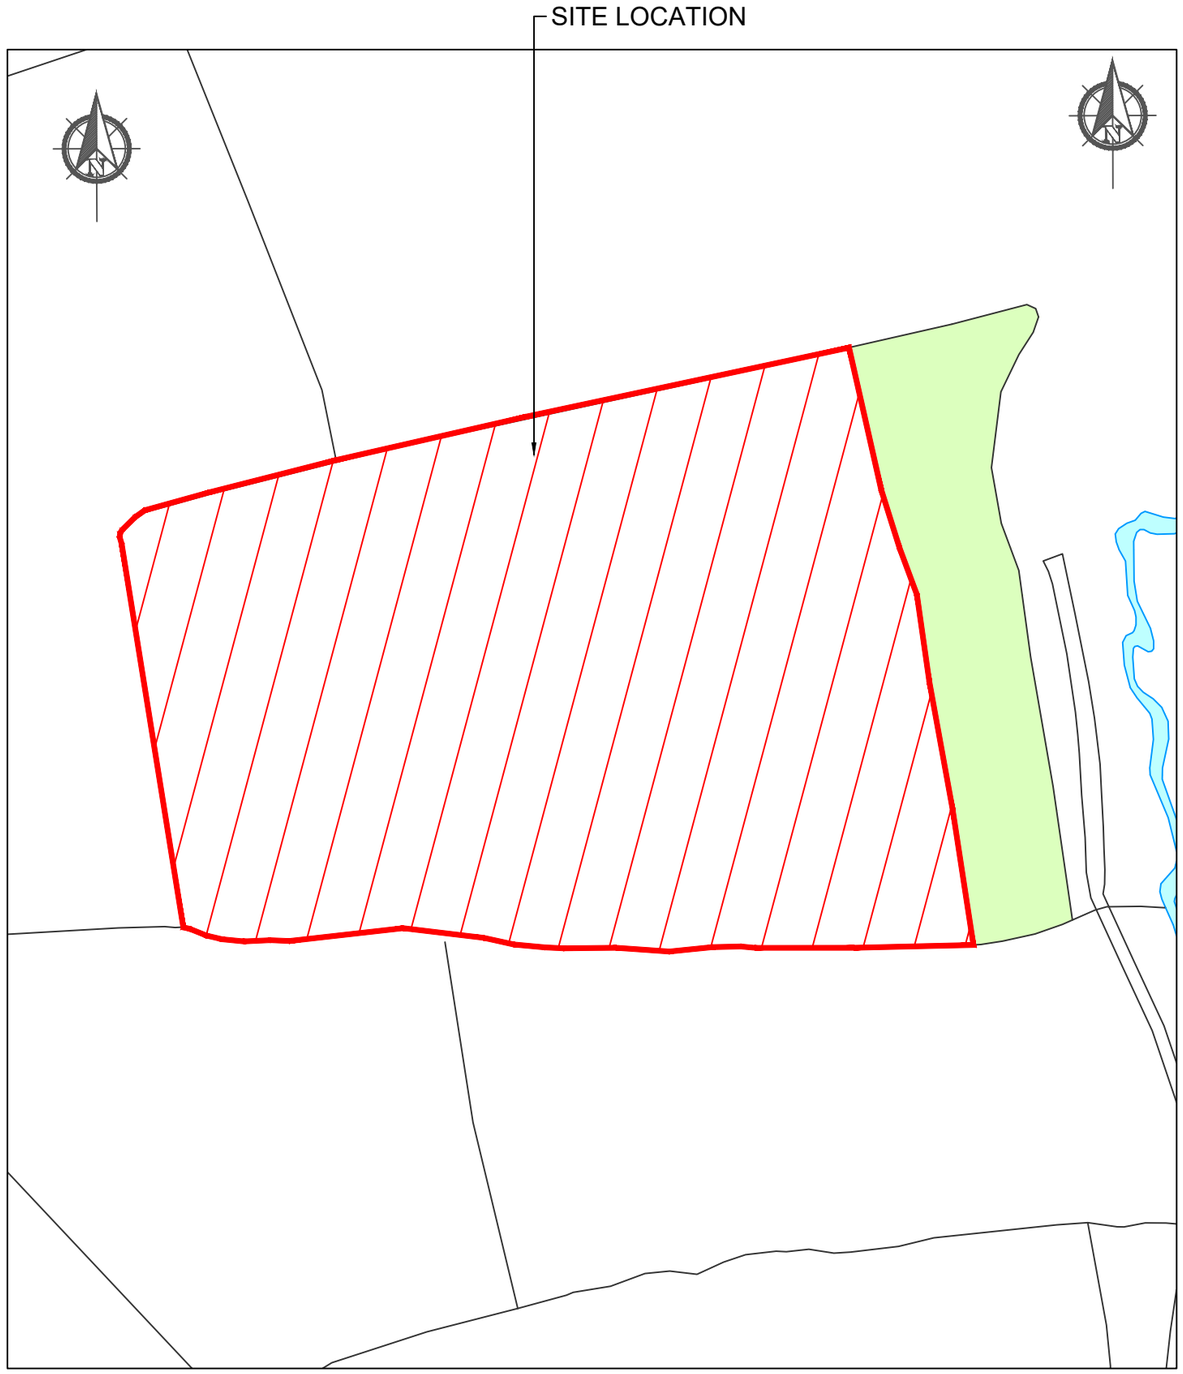

BLOCK PLAN
SCALE 1:1250

Ordnance Survey, (c) Crown Copyright 2021. All rights reserved. Licence number 100022432

Installer Details
Anesco Ltd.
The Green,
Easter Park,
Benyon Road,
Reading,
RG7 2PQ
Tel: 0845 894 4444

Comments

KEY

Site Boundary

Access Route

Site Area: 4.12 Acres / 1.67ha

GRID REFERENCE: SJ 89339 53149

Revision	Description	Revised By	Approved By	Date
A	Issued for comment	JH		25/11/2021

Scale	Drawn By	Checked By	Signed by PM	Date Checked	Page	Sheet
As Shown @A3	JH				1 of 1	A3

Installation Address

Bemersley Road,
Brown Edge,
Staffordshire,
Moorlands,
ST6 8UL

Project

BALL GREEN FARM

Title

LOCATION & BLOCK PLAN

Drawing No.

C0002462_03

Rev.

A

Anesco™
AMAZING ENERGY