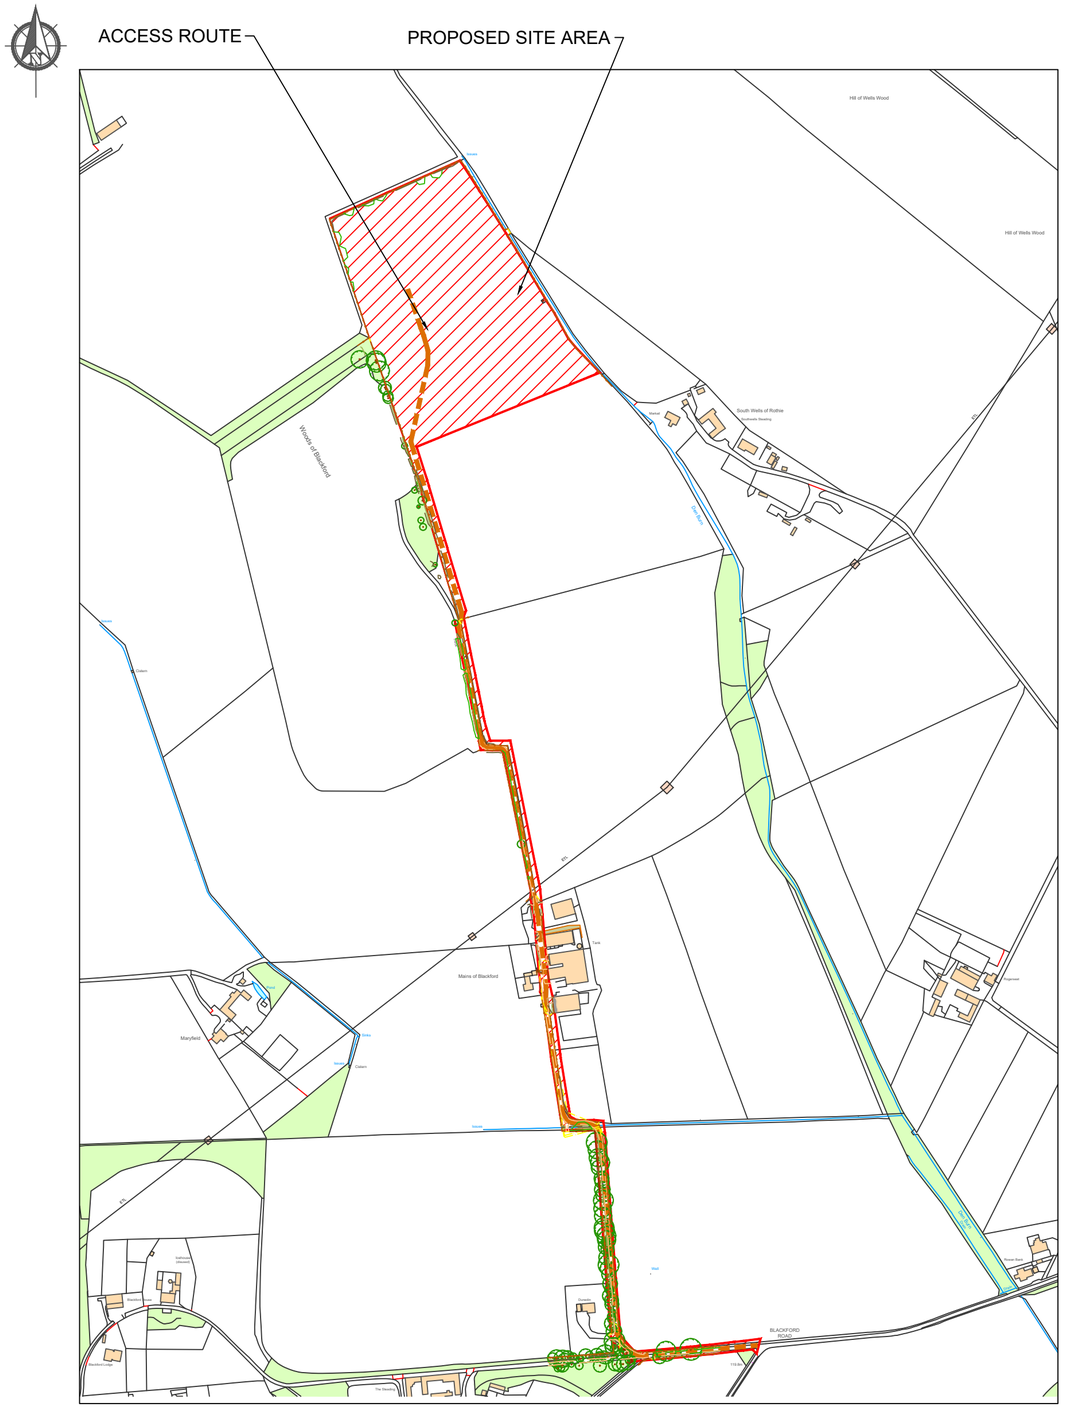

LOCATION PLAN
SCALE 1:5000

BLOCK PLAN
SCALE 1:15000

Ordnance Survey, (c) Crown Copyright 2021. All rights reserved. Licence number 100022432

Installer Details

Anesco Ltd.
The Green,
Easter Park,
Benyon Road,
Reading,
RG7 2PQ
Tel: 0845 894 4444

Comments

KEY

Site Boundary
Access Route

Site Area: 17.43acre / 7.06ha
Grid Reference: NJ 70554 36881

Revision	Description	Revised By	Approved By	Date
A	Issued for comment	MS		07/03/2022
B	Scale amended on Block Plan	MS		08/03/2022

Scale	Drawn By	Checked By	Signed by PM	Date Checked	Page	Sheet
As Shown @ A2	MS				1 of 1	A2

Installation Address

Badenscoth,
Aberdeenshire,
Scotland,
AB51 8XQ,

Project

Land at Rothienorman

Title

Location & Block Plan

Drawing No.

C0002465_08

Rev.

B

Anesco™
AMAZING ENERGY