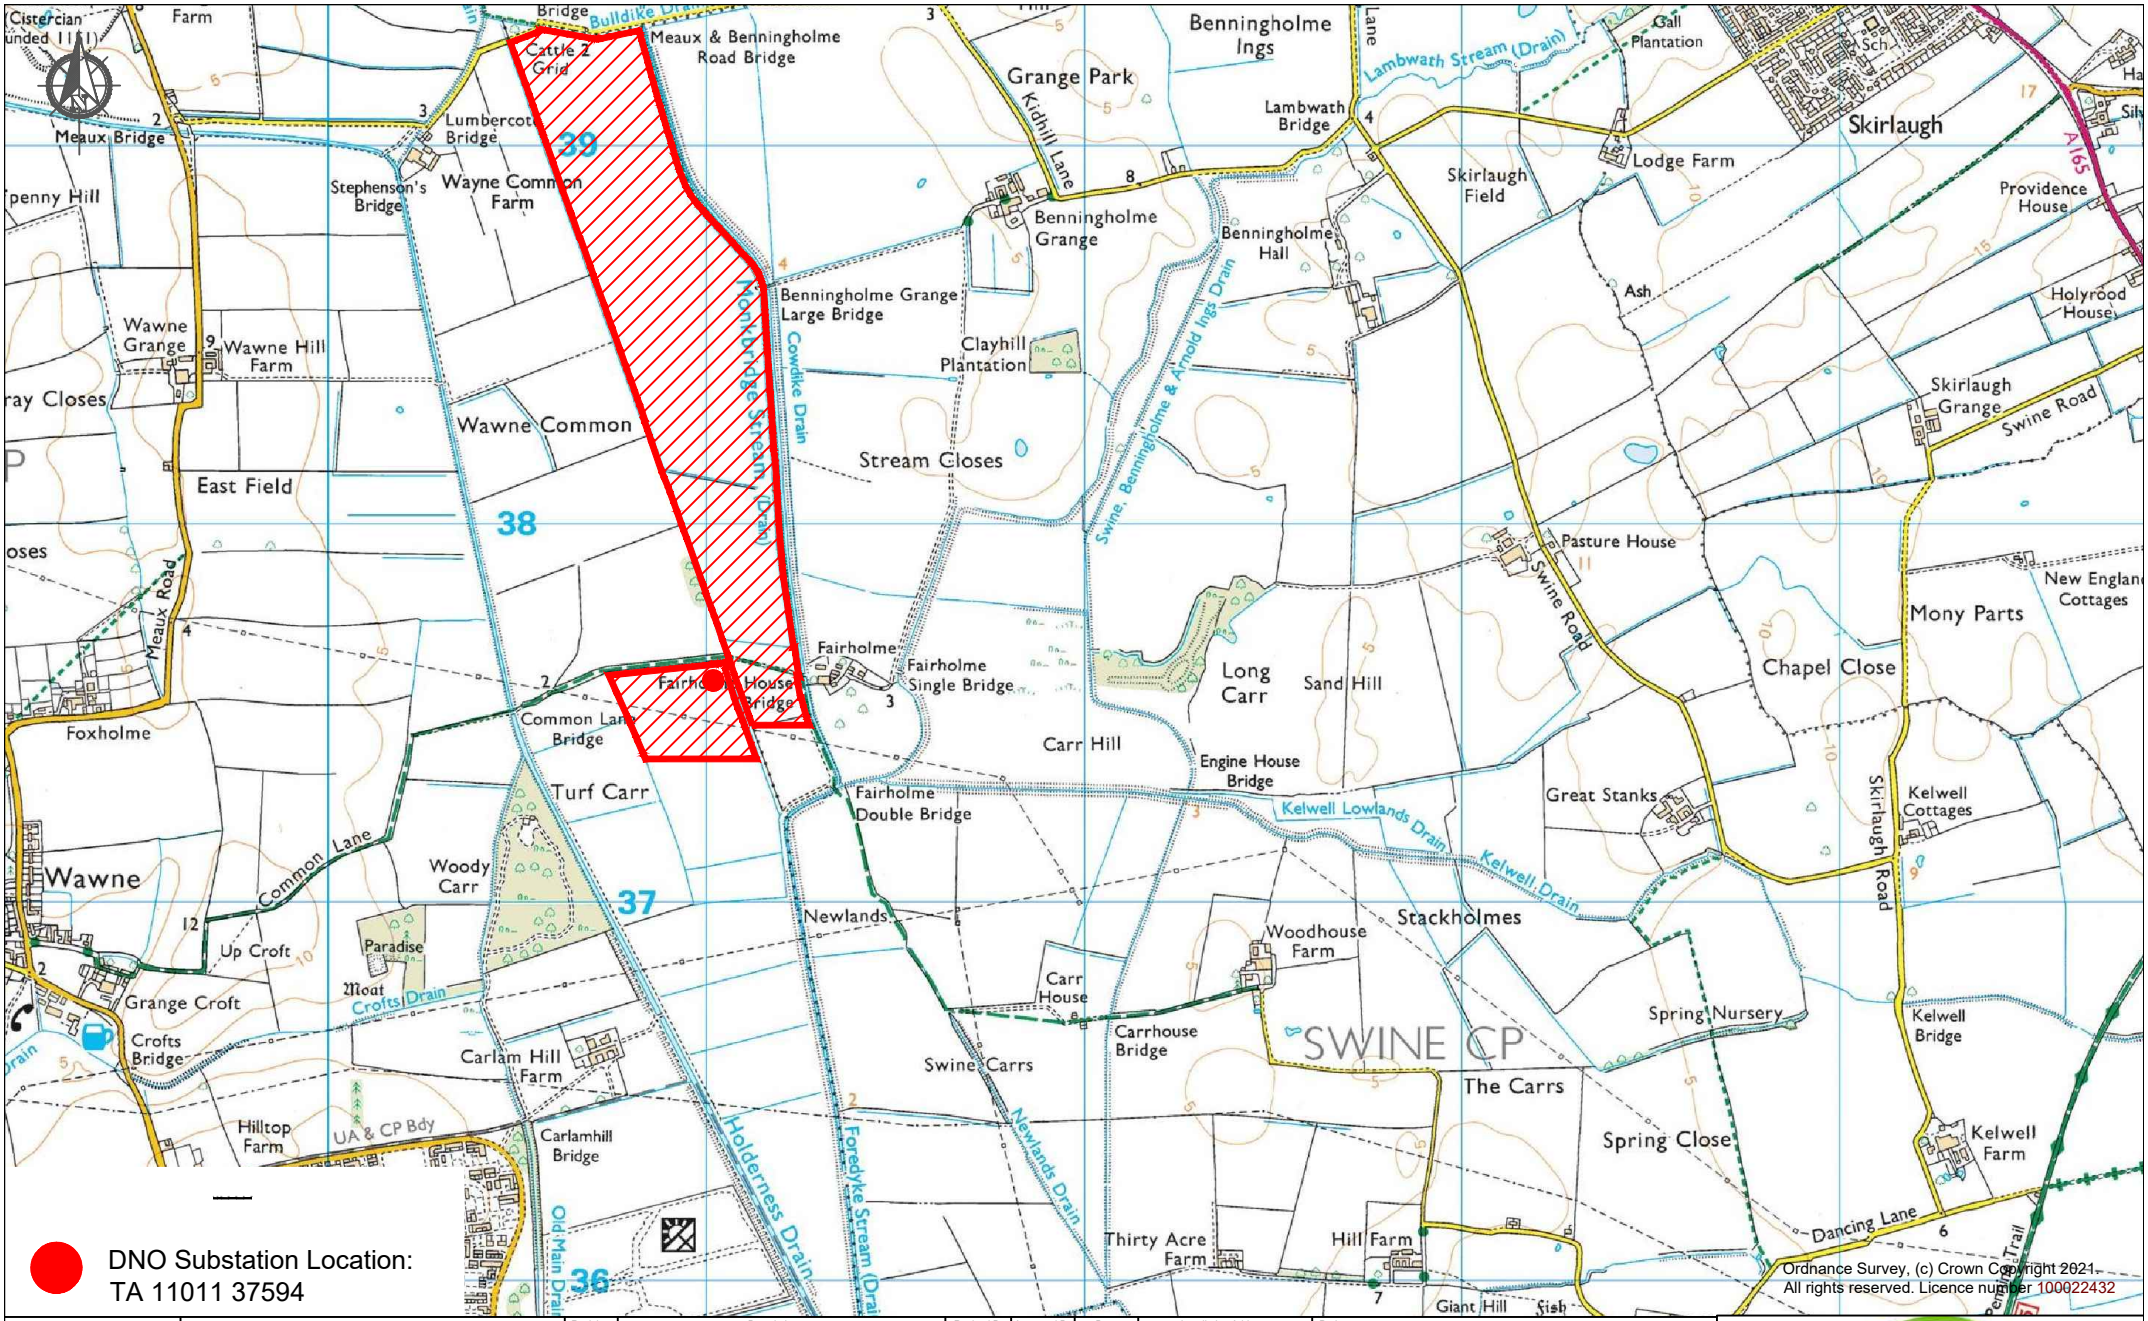


DNO Substation Location:
TA 11011 37594

Ordnance Survey, (c) Crown Copyright 2021.
All rights reserved. Licence number 100022432

| Installer Details | Comments |
|---|---|
| Anesco Ltd.<br>The Green,<br>Easter Park,<br>Benyon Road,<br>Reading,<br>RG7 2PQ<br>Tel: 0845 894 4444 | |

| Revision | Description | Revised By | Approved By | Date |
|---|---|---|---|---|
| A | Renamed and numbered from Carlam Hill Q20_0074_02 | JH | | 22/07/2021 |
| B | Red Line boundary Altered | MS | | 15/12/2021 |
| C | Red Line boundary Altered | JH | | 28/02/2022 |
| D | Red Line boundary Altered | MS | | 04/04/2022 |

| Scale | Drawn By | Checked By | Signed by PM | Date Checked | Page | Sheet |
|---|---|---|---|---|---|---|
| 1:20000 @ A4 | JH | | | | 1 of 1 | A4 |

Installation Address: LAND AT TURF CARR, BRANSHOLME, HULL, HU11 5EF

Project: TURF CARR

Title: LOCATION PLAN

Drawing No.: C0002455_03

Rev.: D

Anesco™ AMAZING ENERGY