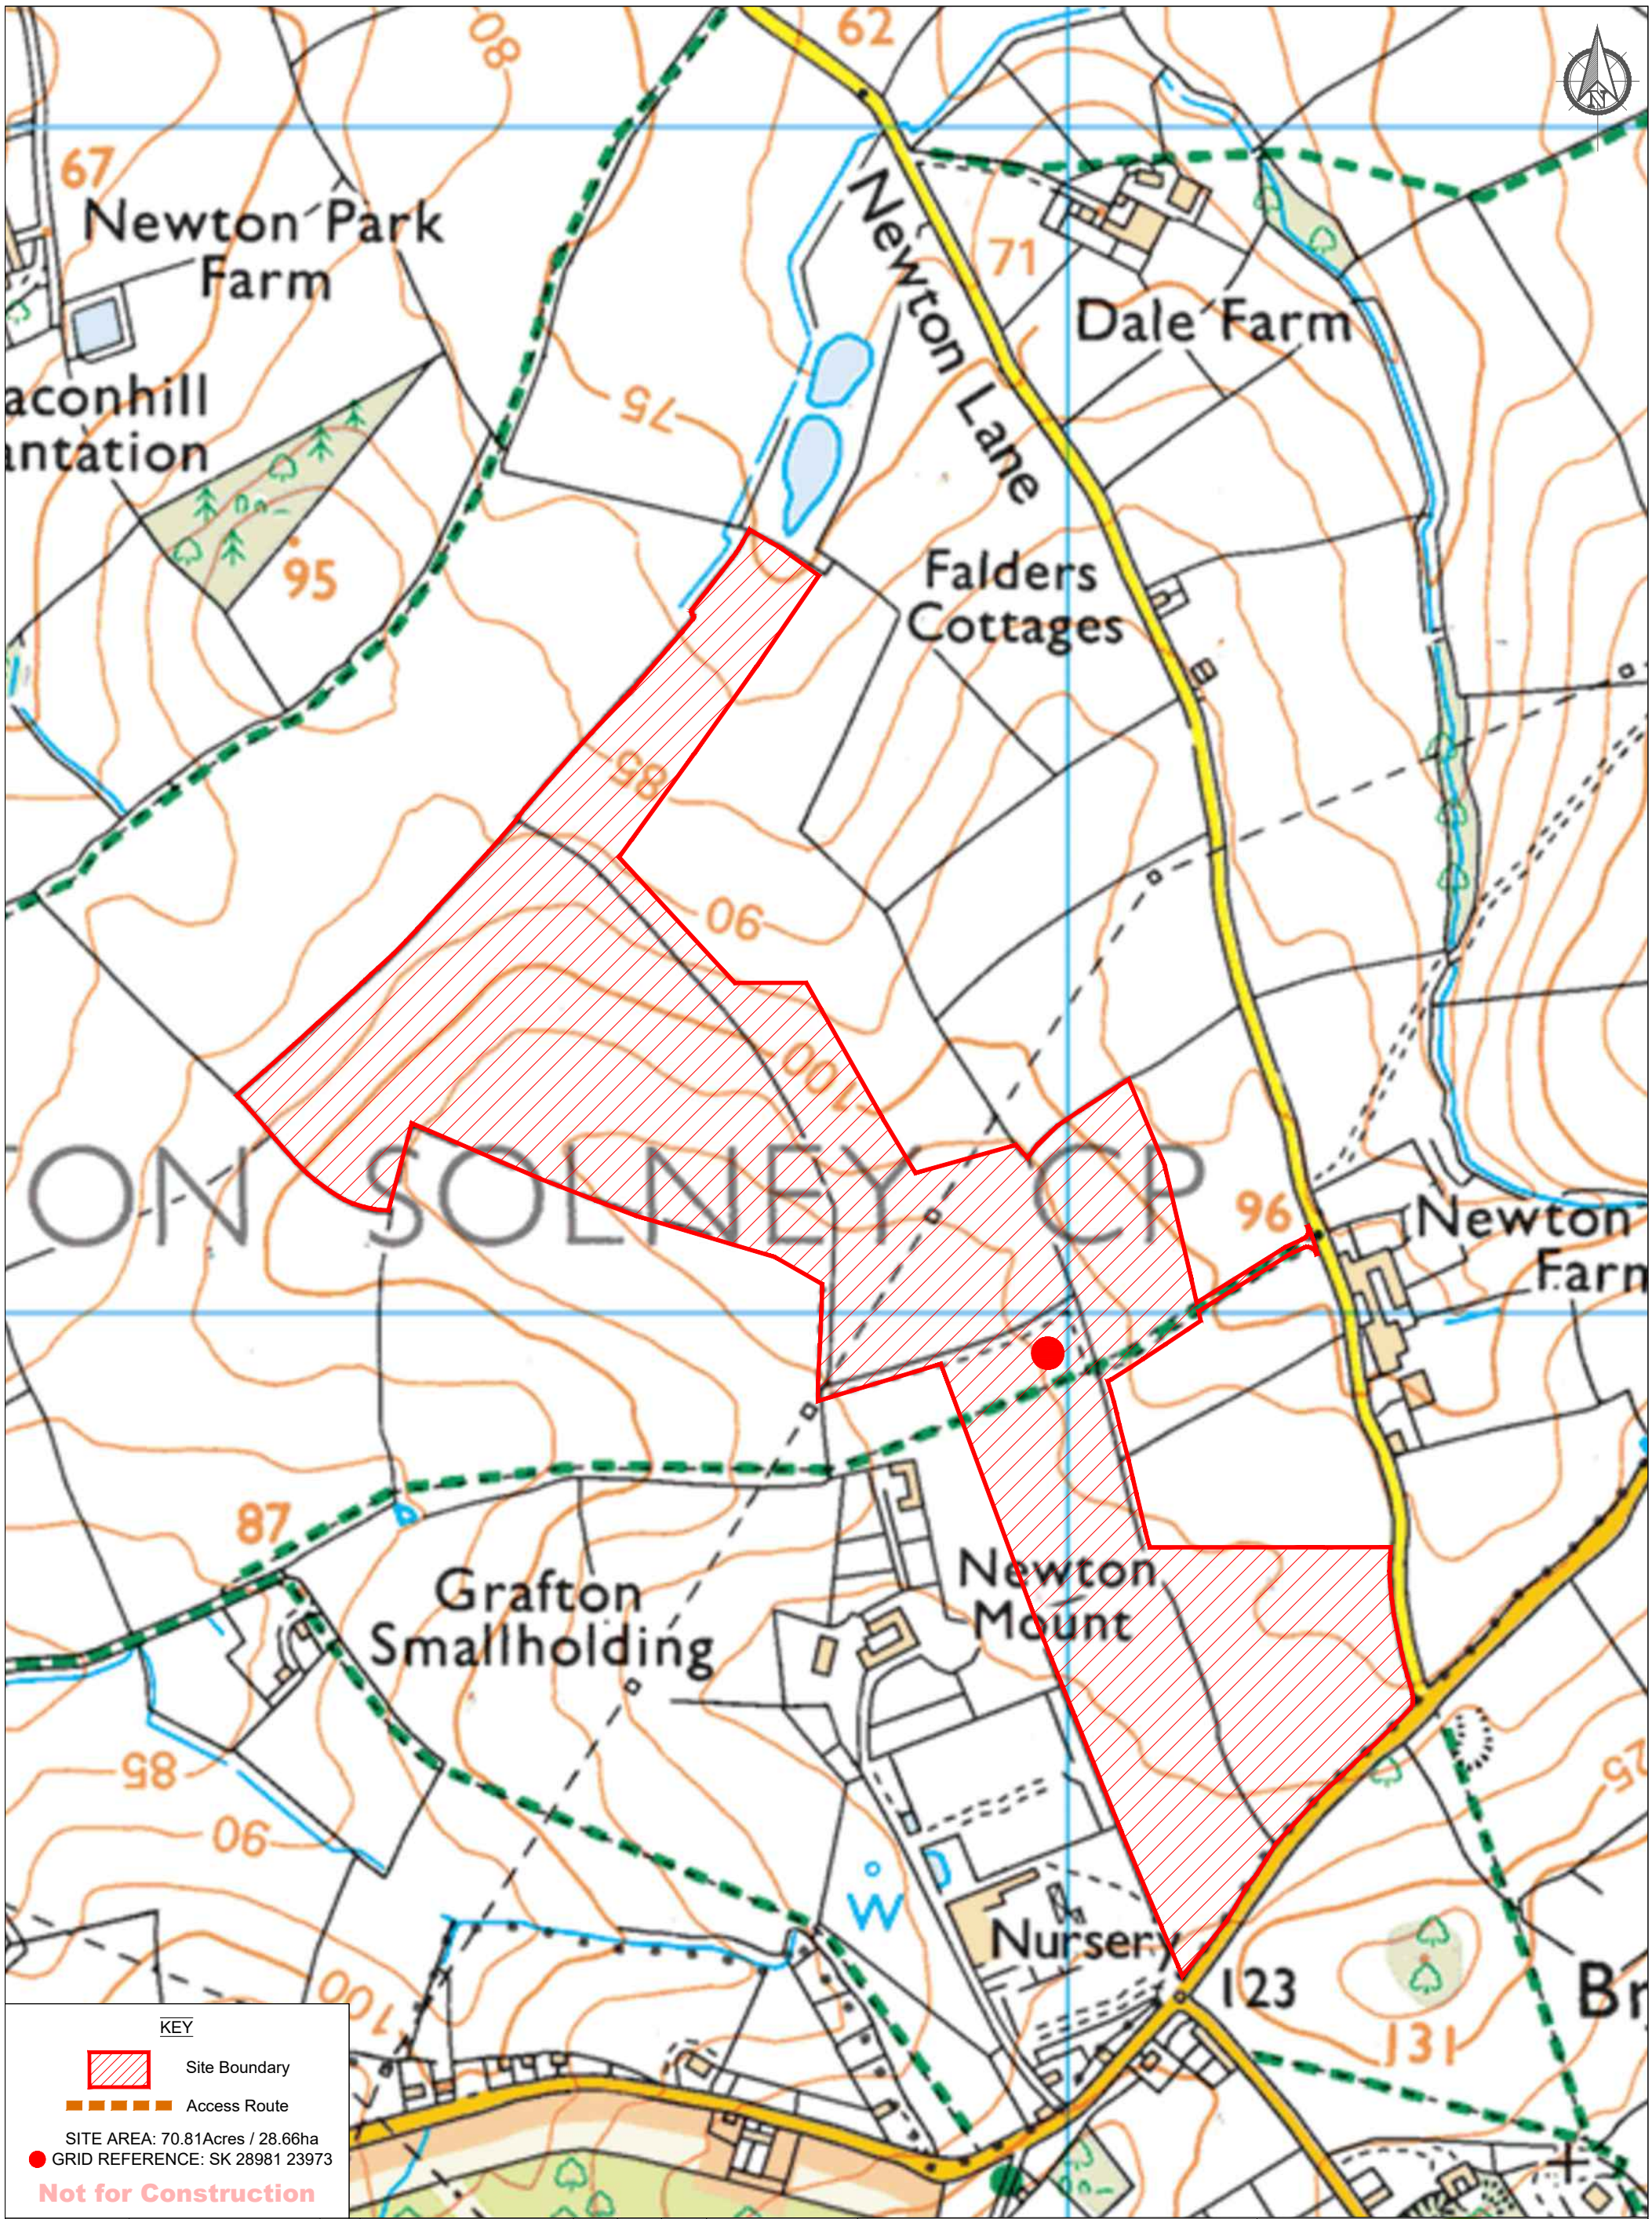

Installer Details

Anesco Ltd.
The Green,
Easter Park,
Benyon Road,
Reading,
RG7 2PQ
Tel: 0845 894 4444

Revision	Description	Rev'd By	Date
A	Issued for comment	JS	02/08/2022
B	Site boundary updated	RD	26/01/2024
C	Location area amended.	JH	08/05/2024

Drawn By: JH

Scale: 1:5000 @A3

Sheet Size: A3

Installation Address: Newton Lane, Newton Solney, Derbyshire, DE15 0RU

Project: WILLINGTON

Title: LOCATION PLAN

Drawing No.: C0002461_03

Rev.: C

Anesco™ AMAZING ENERGY