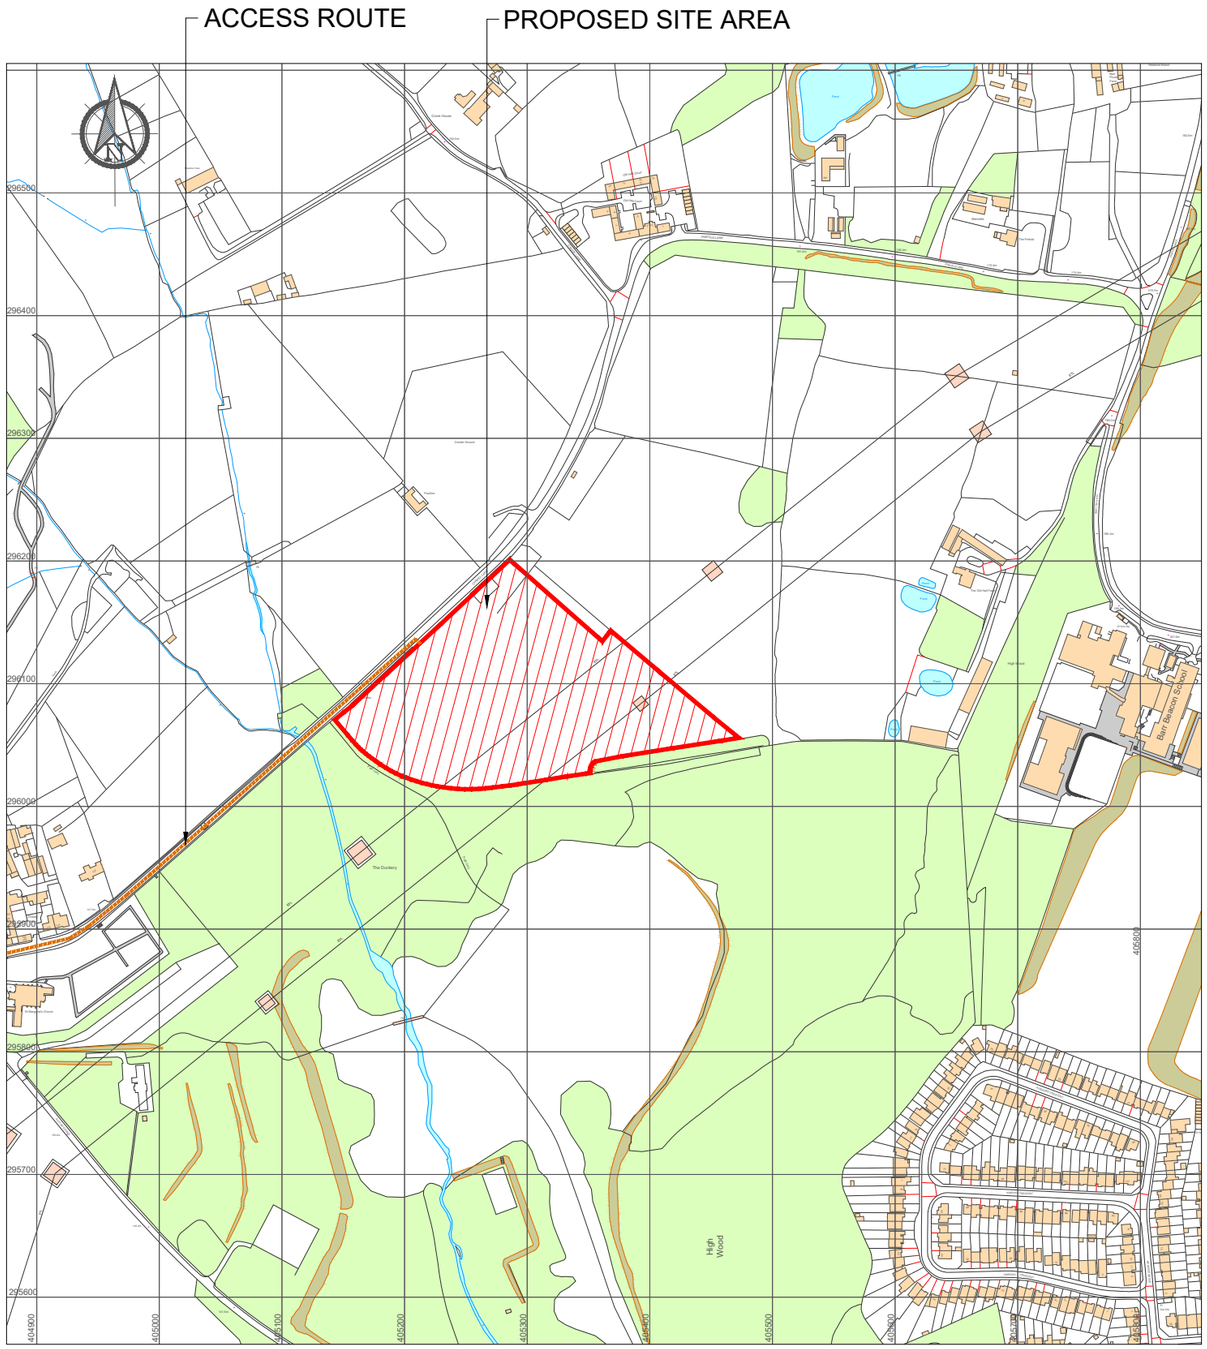

LOCATION PLAN
SCALE 1:5000

Ordnance Survey, (c) Crown Copyright 2021. All rights reserved. Licence number 100022432

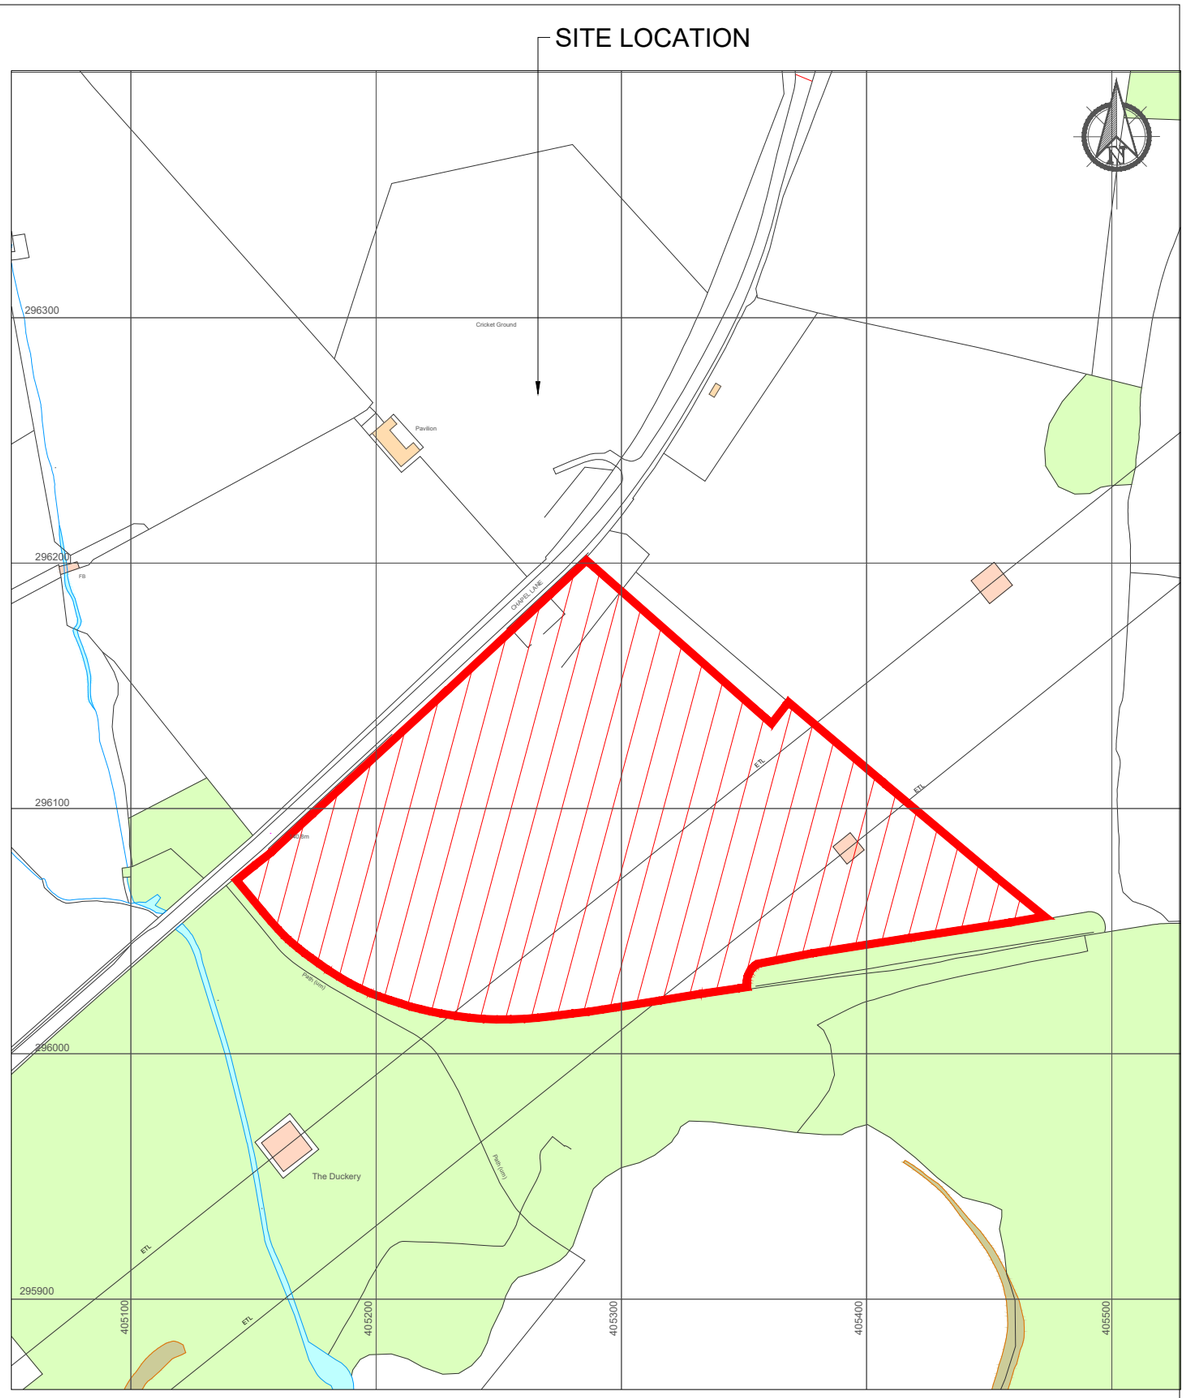

BLOCK PLAN
SCALE 1:1250

Installer Details

Anesco Ltd.
The Green,
Easter Park,
Benyon Road,
Reading,
RG7 2PQ
Tel: 0845 894 4444

Comments

KEY

Site Boundary

Access Route

Site Area: 8.00Acres/3.24ha

GRID REFERENCE: SP 05198 96085

Not for Construction

Revision	Description	Revised By	Date
A	Issued for comment	PJB	08/09/2021
B	Site entrance relocated	PJB	03/11/2021
C	Site Boundary amended	JH	03/11/2023

Drawn By: PJB

Scale: As Shown @A3

Sheet Size: A3

Installation Address

Land Off Chapel Lane,
Great Barr,
Walsall,
WS9 0QU

Project: CHAPEL LANE

Title: LOCATION & BLOCK PLAN

Drawing No.: C0002457_03

Rev.: C

Anesco™ AMAZING ENERGY