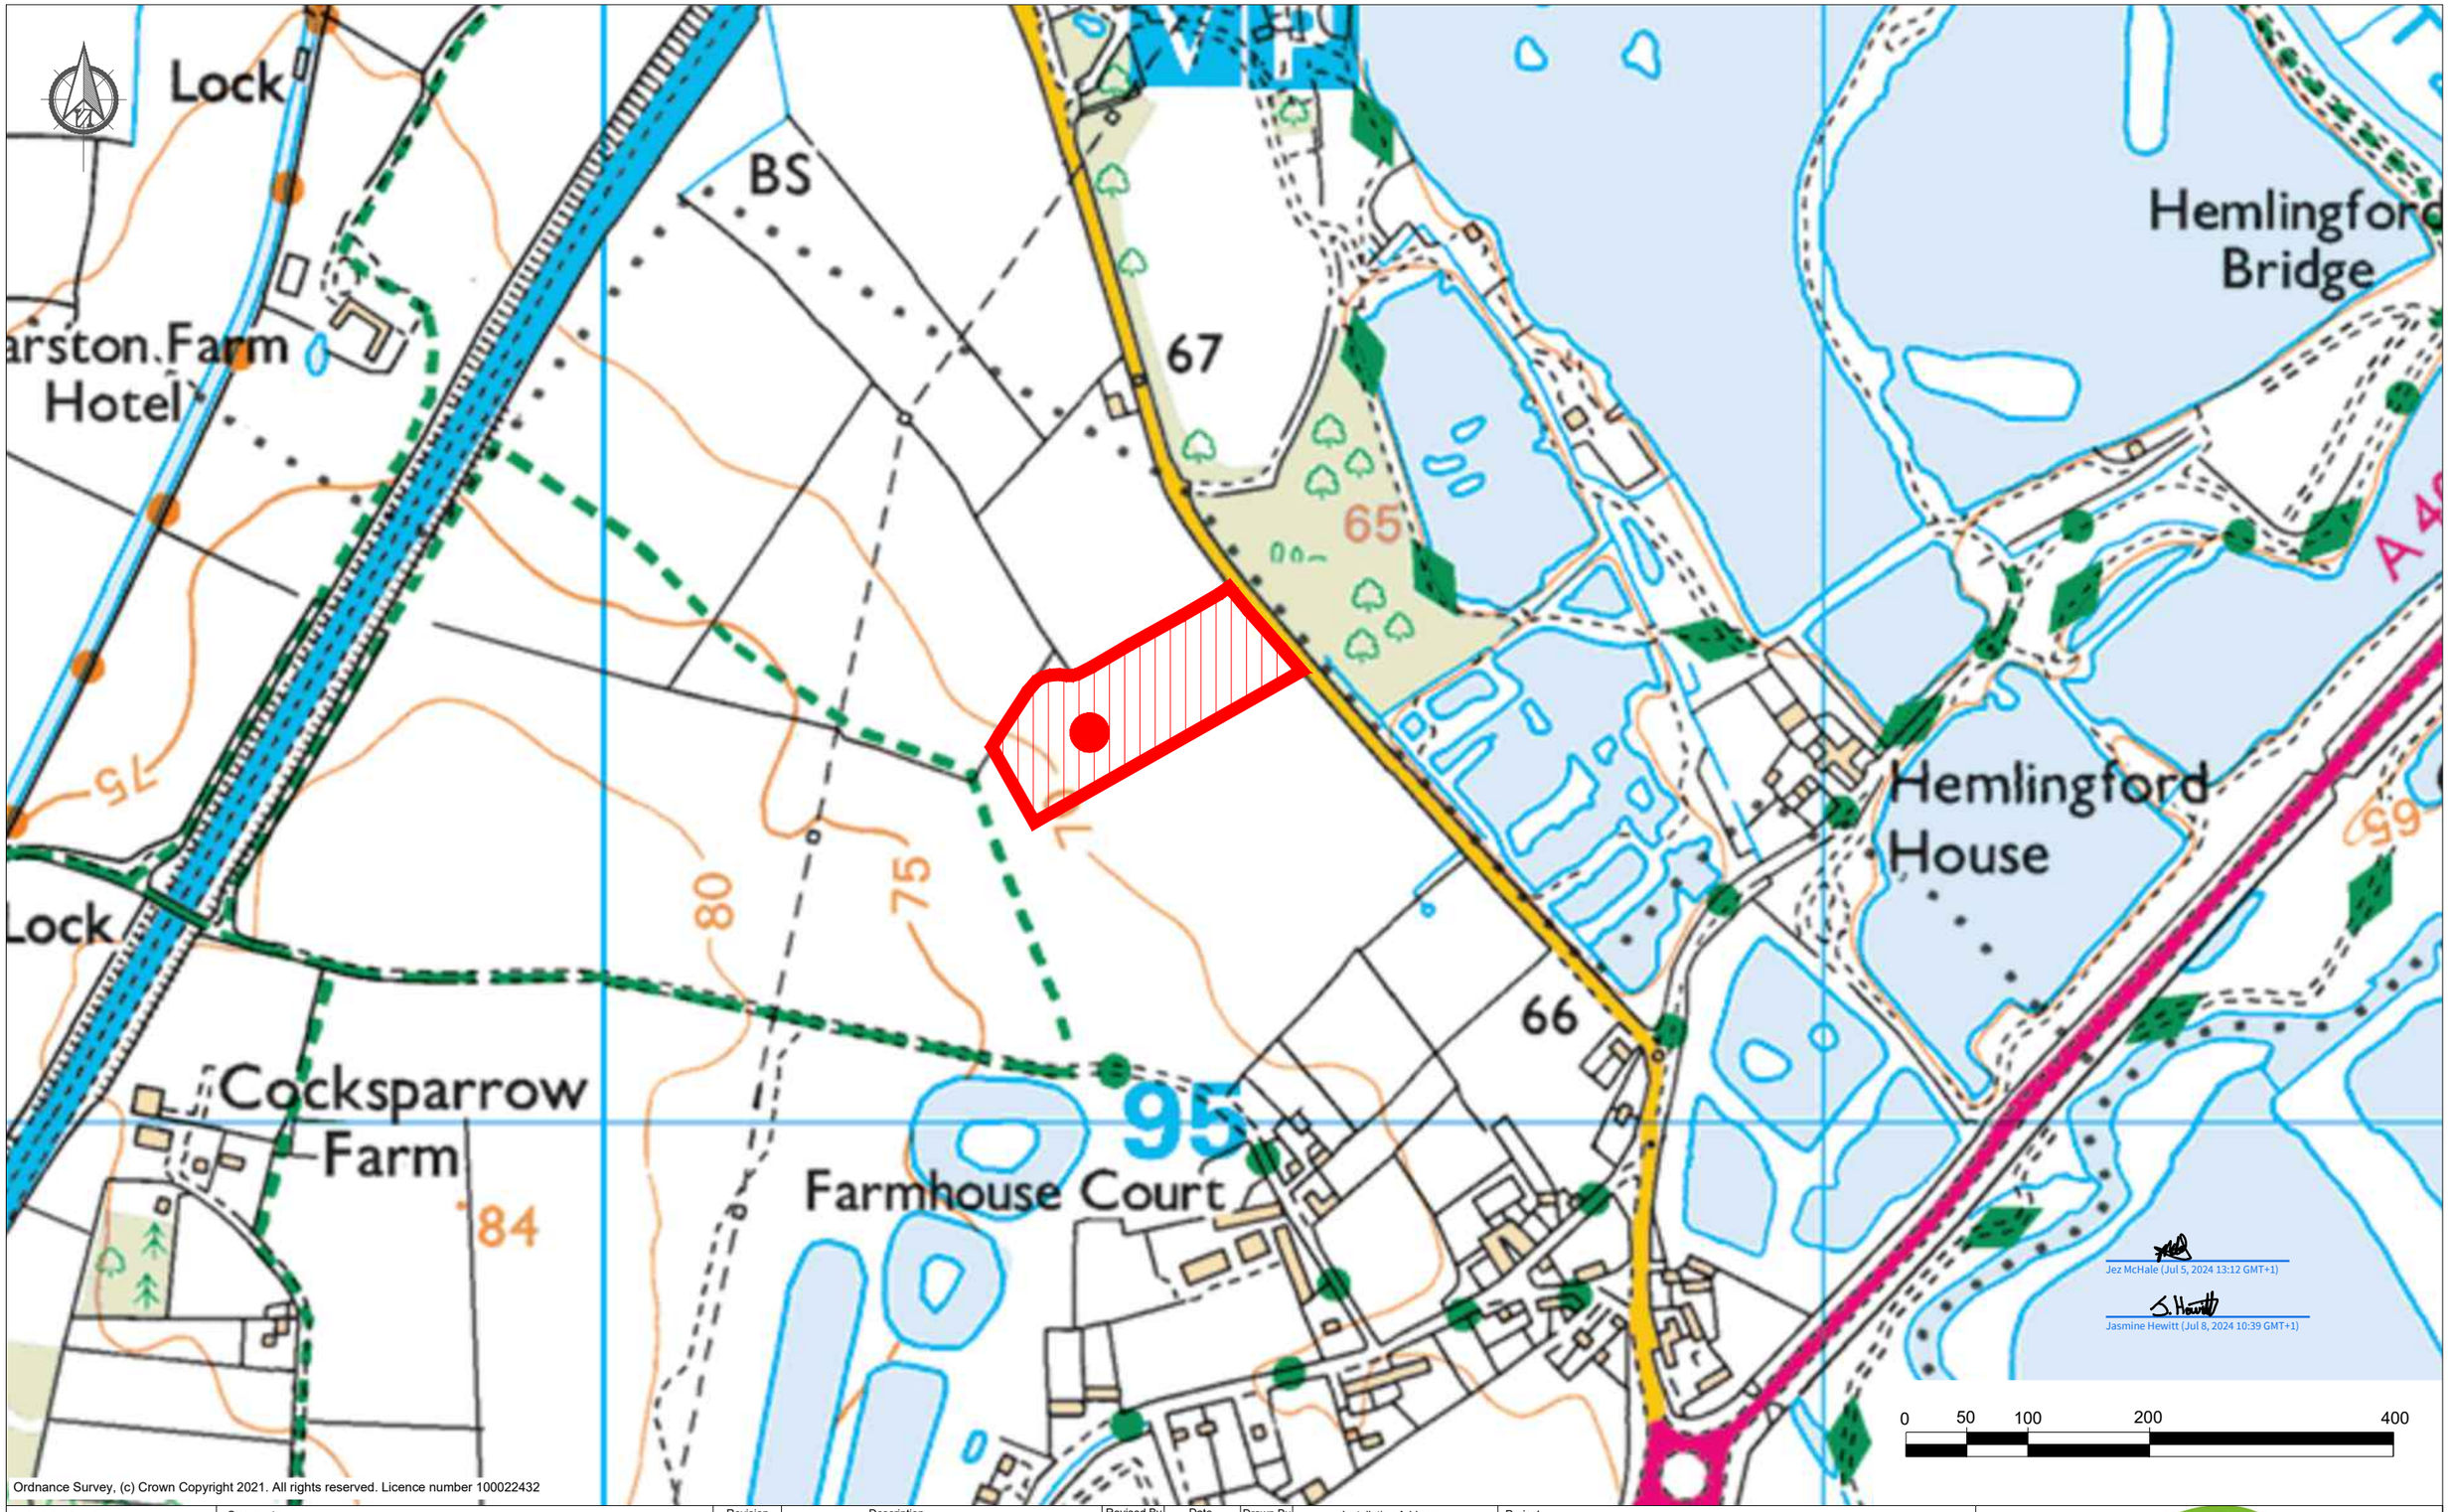

Ordnance Survey, (c) Crown Copyright 2021. All rights reserved. Licence number 100022432

Installer Details

Anesco Ltd.
The Green,
Easter Park,
Benyon Road,
Reading,
RG7 2PQ
Tel: 0845 894 4444

Comments

DNO Substation Location:
SP 20518 95406

Not for Construction

Revision	Description	Revised By	Date	Drawn By
A	Issued for comment	JS	24/11/2022	JS
B	Site Area Amended	JH	29/04/2024	
C	Site Area changed	GM	05/07/2024	

Scale: 1:5000 @A3

Sheet Size: A3

Installation Address

Land at Bodymoor Heath Lane,
Lea Marston CP,
Marston,
Warwickshire,
B76 0DZ

Project: LAND AT BODYMOOR HEATH ROAD

Title: LOCATION PLAN

Drawing No.: C0002468_04

Rev.: C

Anesco™ AMAZING ENERGY